




10.....
PHOTOGRAPHS OF THE PROPERTY OWNED BY SH. SUKHDEV LAYAL S/O SH. SARWAN SINGH SITUATED AT WARD NO. 11, OPPOSITE TEHSIL COMPLEX, PHAGWARA ROAD, MAHILPUR, DISTRICT HOSHIARPUR.

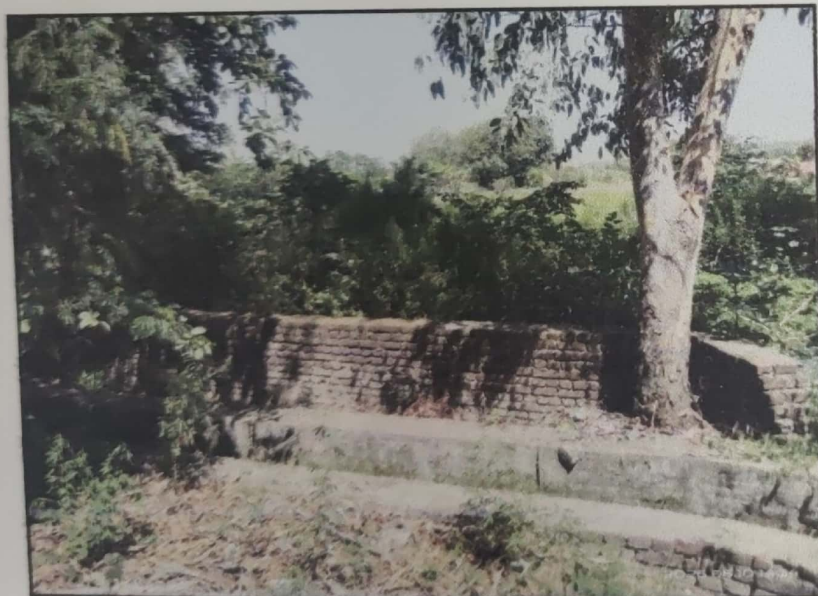

SITE PLAN OF THE PROPERTY OWNED BY SH. SUKHDEV LAYAL S/O SH. SARWAN SINGH
SITUATED AT WARD NO. 11, OPPOSITE TEHSIL COMPLEX, PHAGWARA ROAD,
MAHILPUR, DISTRICT HOSHIARPUR.

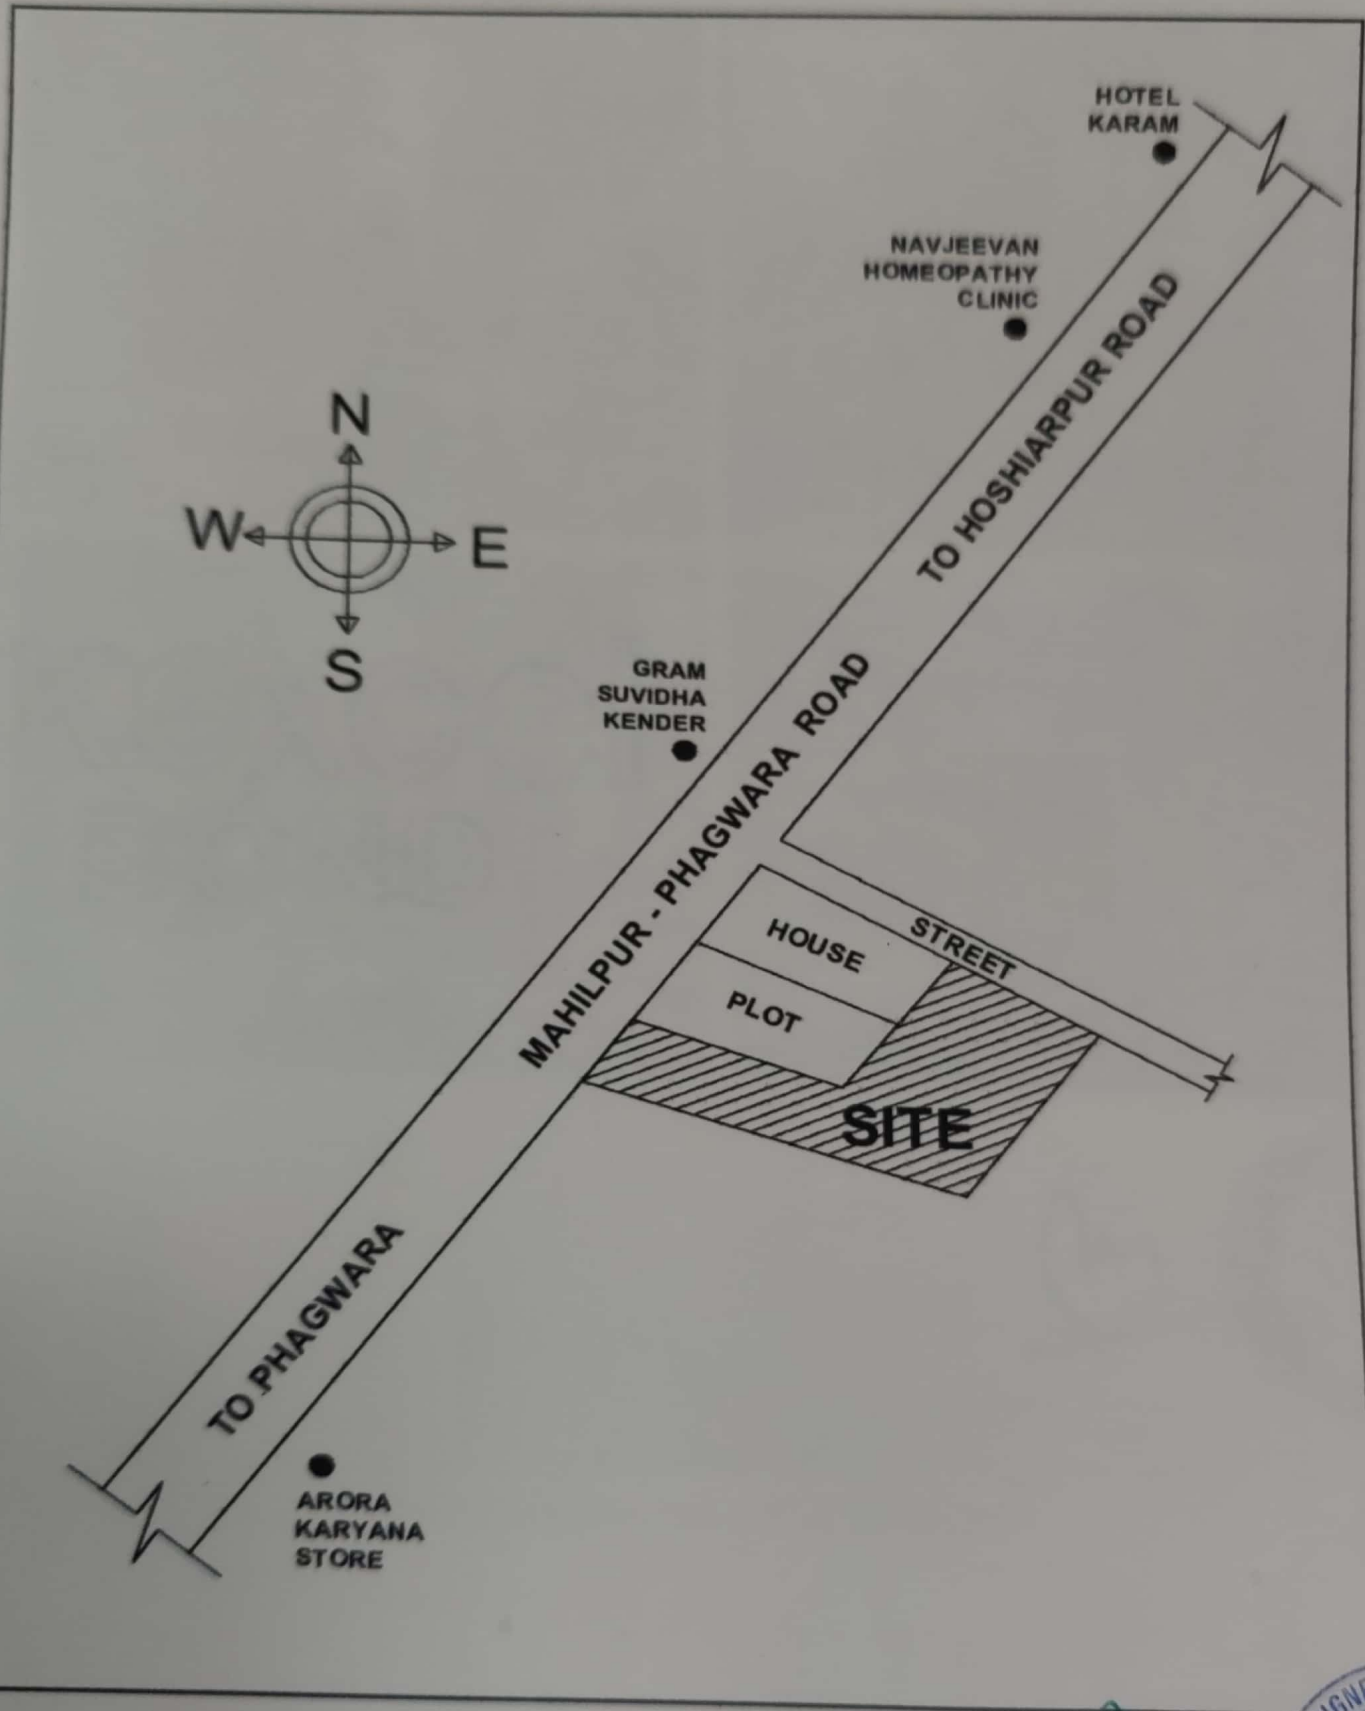

GOOGLE MAP

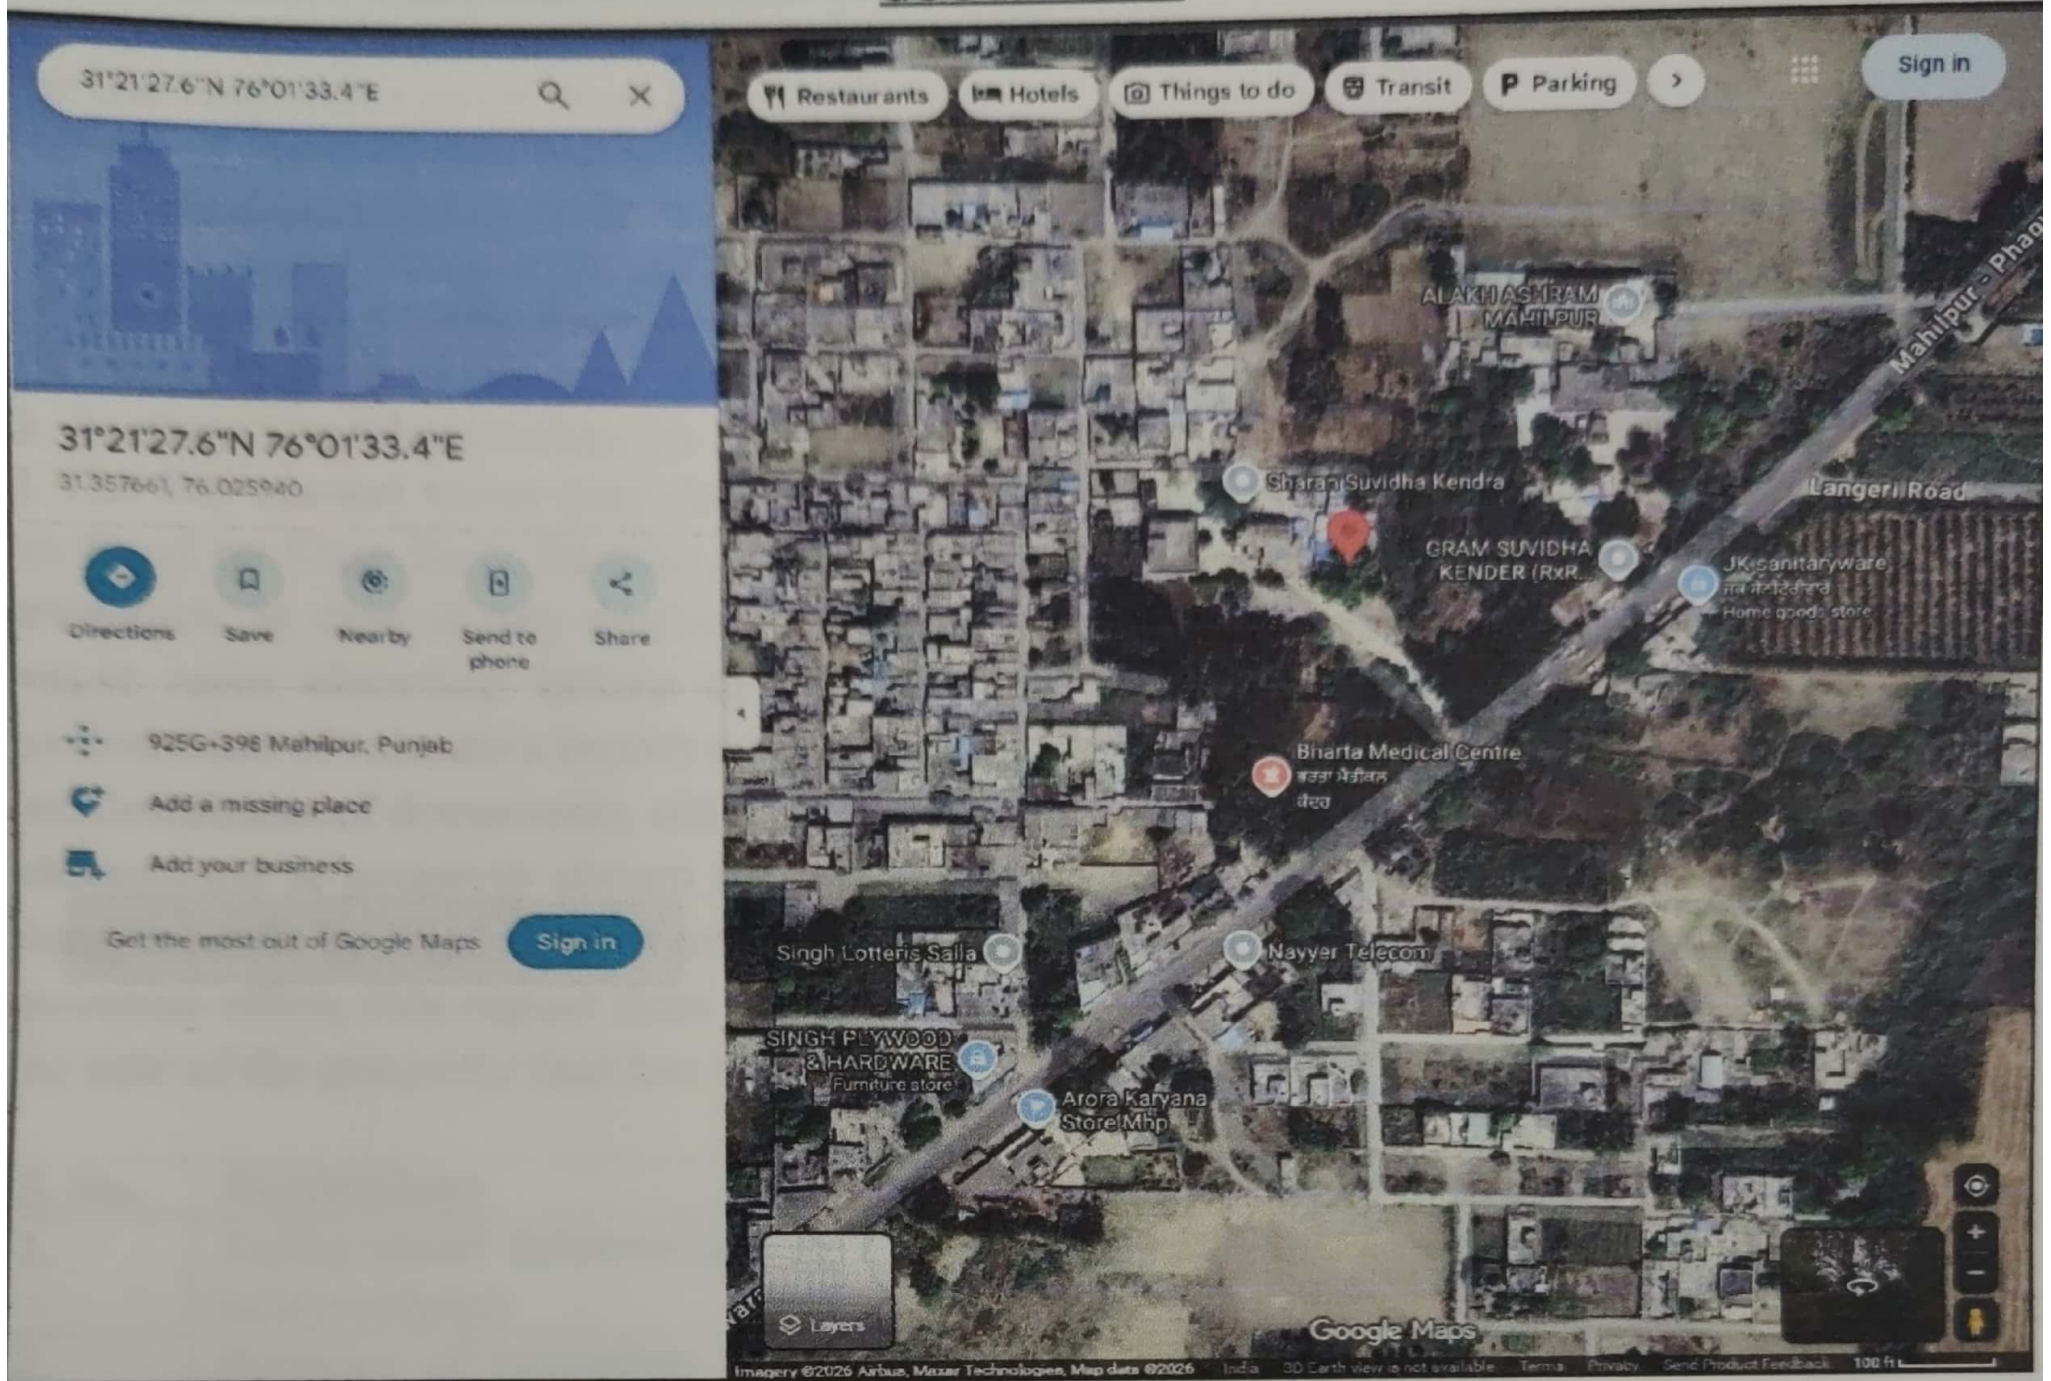


CO-ORDINATES - 31.357661, 76.025940



Scanned with OKEN Scanner

KEY PLAN FOR THE SITE OF SH. SUKHDEV LAYAL S/O SH. SARWAN SINGH SITE AT OPP. TEHSIL COMPLEX, PHAGWARA ROAD, MAHILPUR, DISTT. HOSHIARPUR.

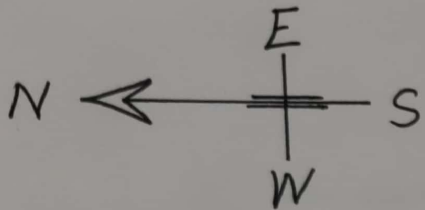

NOT TO SCALE

